CRANBOURNE STREET ELEVATION

KENSINGTON PARK ROAD ELEVATION

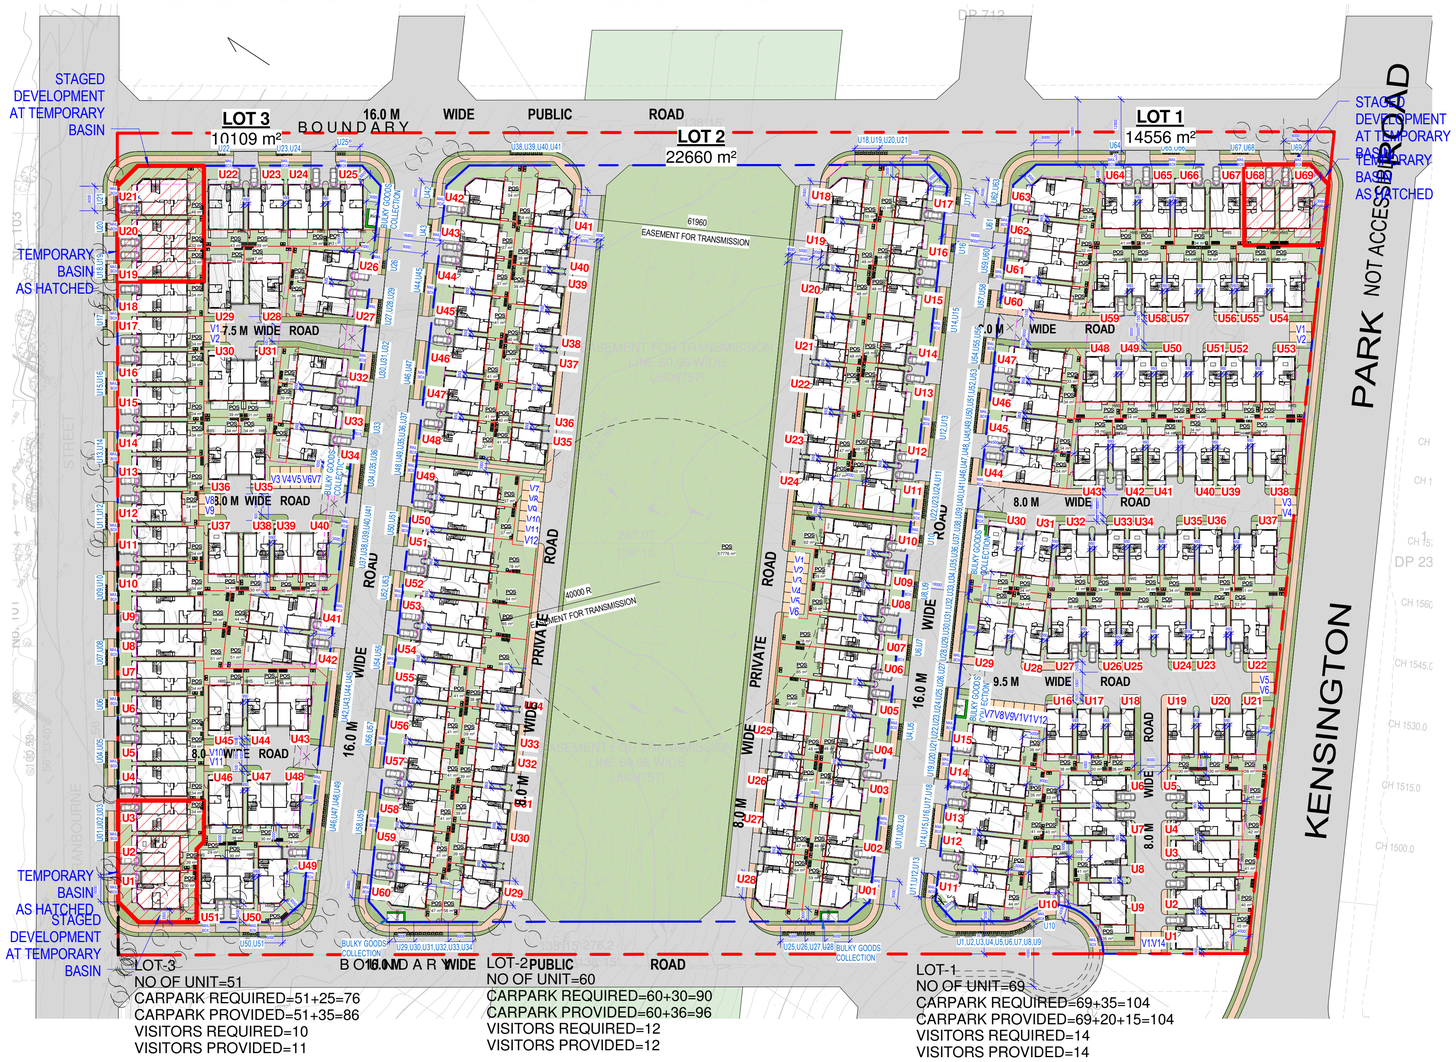

DO NOT SCALE

USE FIGURED DIMENSIONS AT ALL TIMES. IF IN DOUBT CHECK WITH THE BUILDER. CONTRACTOR'S TO CHECK AND VERIFY ALL LEVELS, DATUMS AND DIMENSIONS ON SITE AND SHALL REPORT ANY DISCREPANCIES OR OMMISSIONS TO THE BUILDER PRIOR TO COMMENCEMENT OF WORK AND DURING THE CONSTRUCTION PHASE.

20 10 0 10 20 30 40 50 70mm

1 NOTIFICATION PLAN

1 : 750

DA ISSUE

ISSUE	DATE	REVISION	BY
A	30.06.17	DEVELOPMENT APPLICATION	EH

GENERAL NOTES:

THIS DRAWING IS THE EXCLUSIVE PROPERTY OF THE DEVELOPER & THE REPRODUCTION OF ANY PART WITHOUT THE PRIOR WRITTEN CONSENT OF THE DEVELOPER IS A VIOLATION OF APPLICABLE LAWS. IN NO EVENT SHALL THE DEVELOPER BE HELD LIABLE FOR SPECIAL COLLATERAL, INCIDENTAL OR CONSEQUENTIAL LIABILITY IN CONNECTION WITH THE USE OF THIS DIGITAL DATA ONCE RELEASED FROM THE DEVELOPER'S OFFICE. THIS DRAWING IS TO BE READ & UNDERSTOOD IN CONJUNCTION WITH THE STRUCTURAL, MECHANICAL, ELECTRICAL & / OR ANY OTHER CONSULTANT'S DOCUMENTATION AS MAY BE APPLICABLE TO THE PROJECT PRIOR TO THE START OF ANY WORKS AND FOR ITS DURATION.

NORTH:

The Bathla Group
137 Gilba Road, Girraween Sydney NSW - 2145
PO Box 270,Wentworthville NSW 2145
T: 02 9636 2465 | F: 02 9688 4762
info@bathla.com.au | www.bathla.com.au

PROJECT:
102 & 106 CRANBOURNE STREET RIVERSTONE 2765

DRAWING TITLE:
NOTIFICATION PLAN

PROJECT No.	DATE	DRAWING No:	REV:
697	JUN 2017	DA28	A
DRAWN BY: EH	SCALE: As indicated		

C:\Users\emily\Documents\Kensigton park Rd 137 Riverstone_STAGE1_CF_V15-STAGE2-option 7_Emily.rvt

3/07/2017 5:05:08 PM

A1